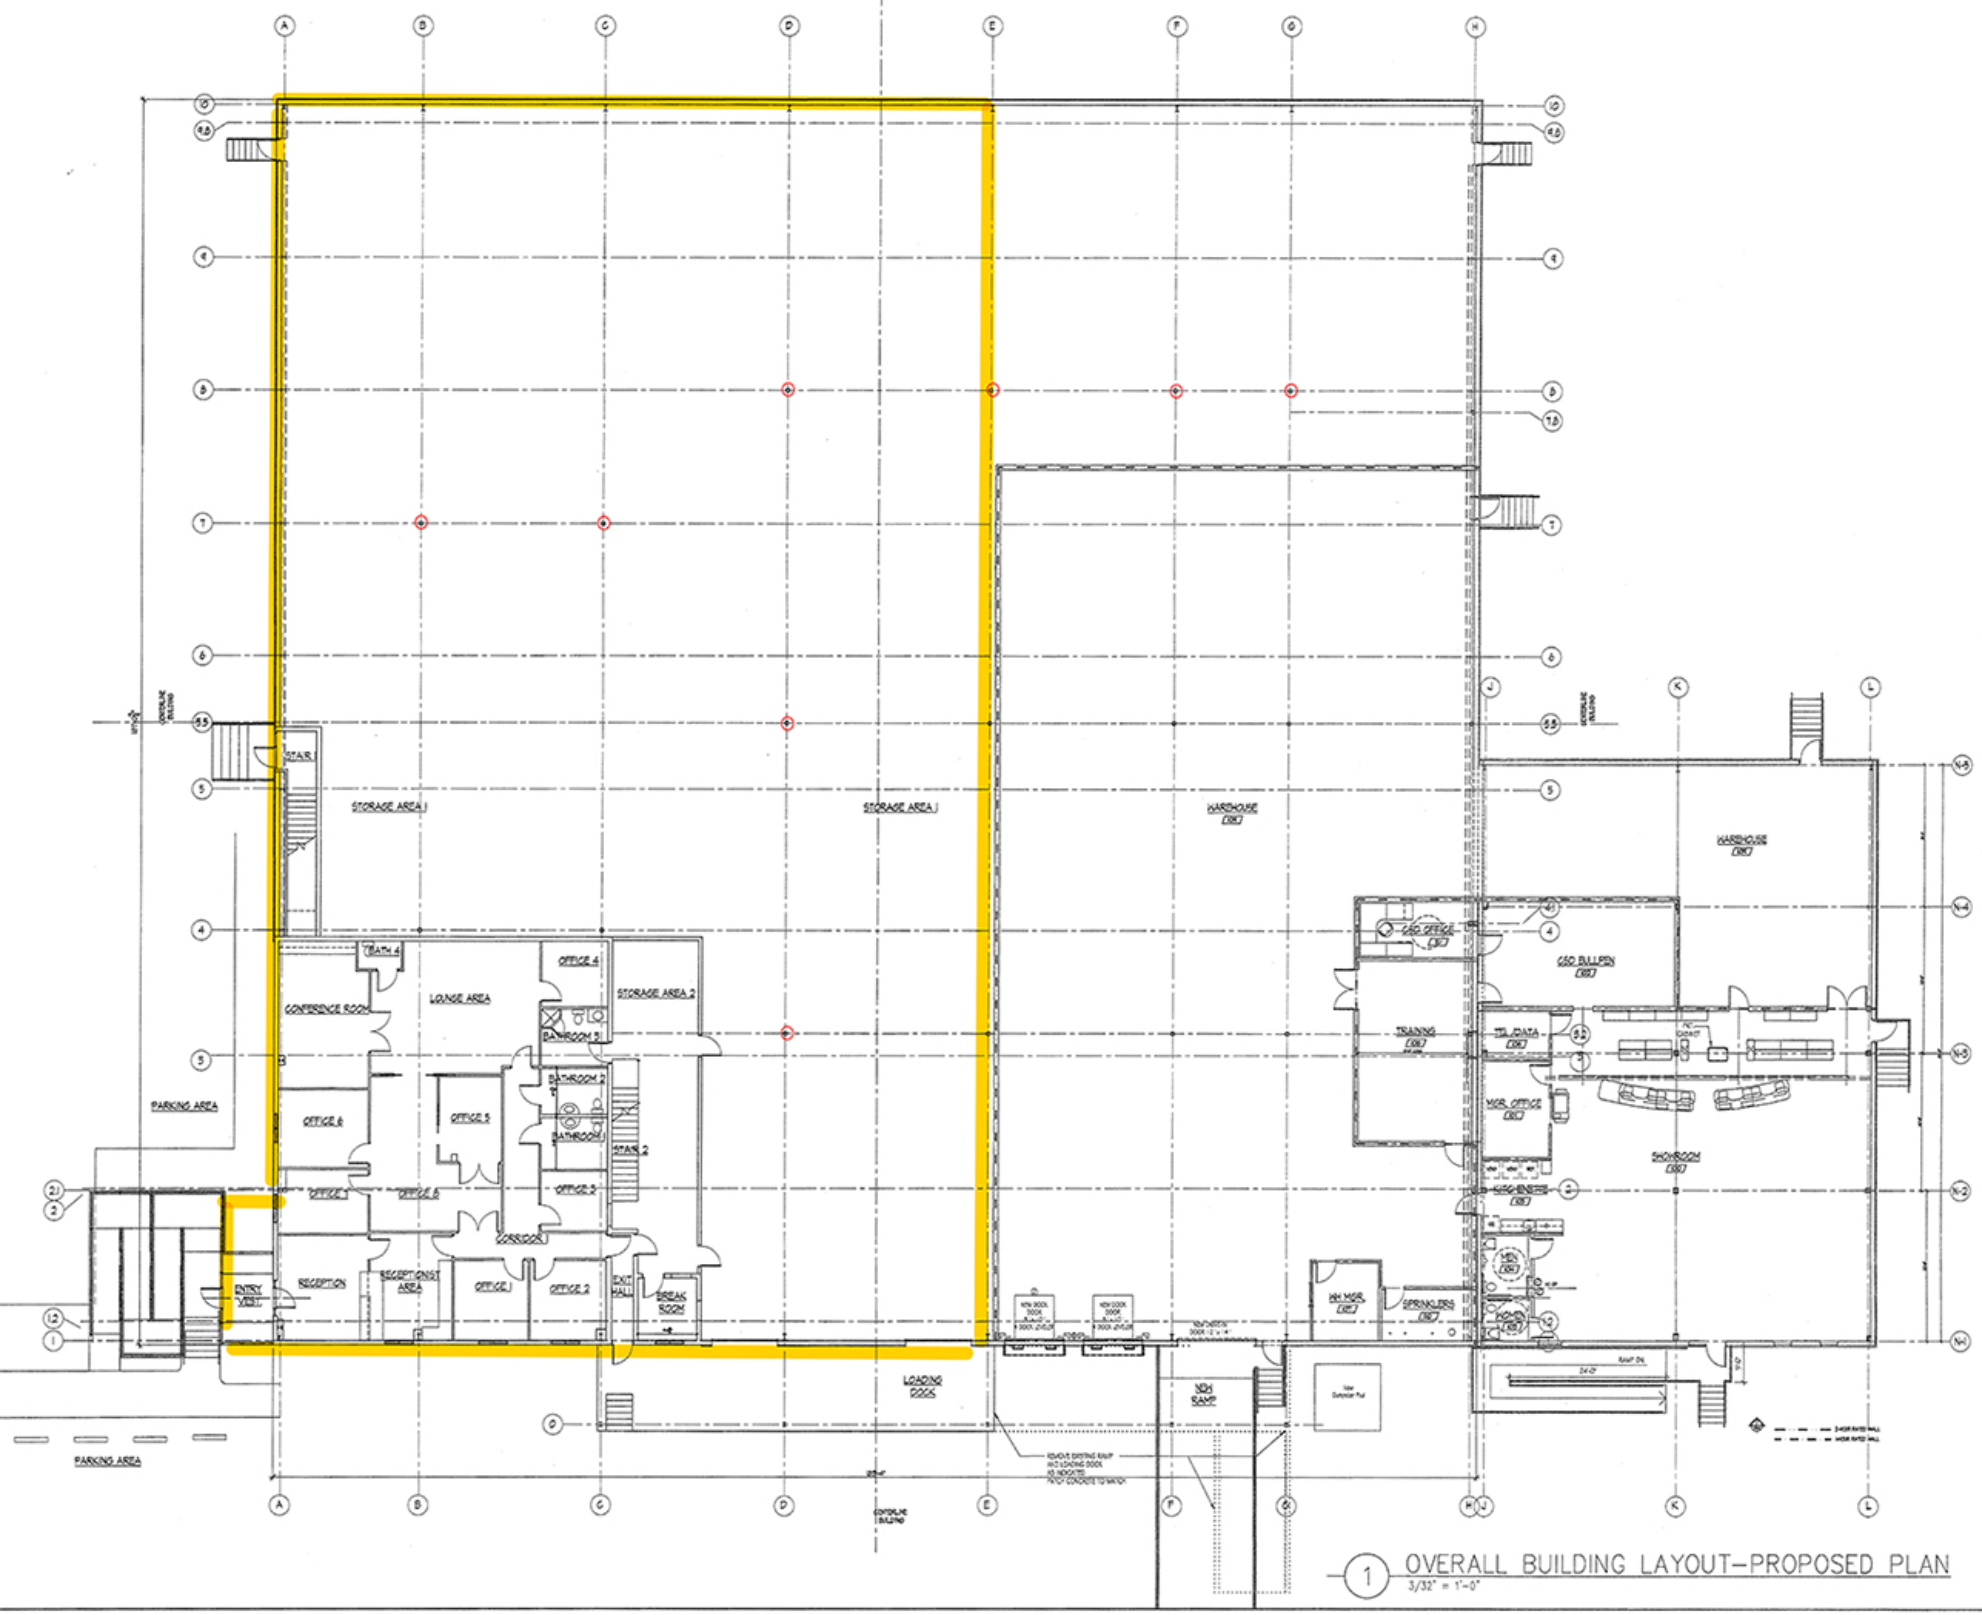

1 OVERALL BUILDING LAYOUT–PROPOSED PLAN
3/32" = 1'-0"